


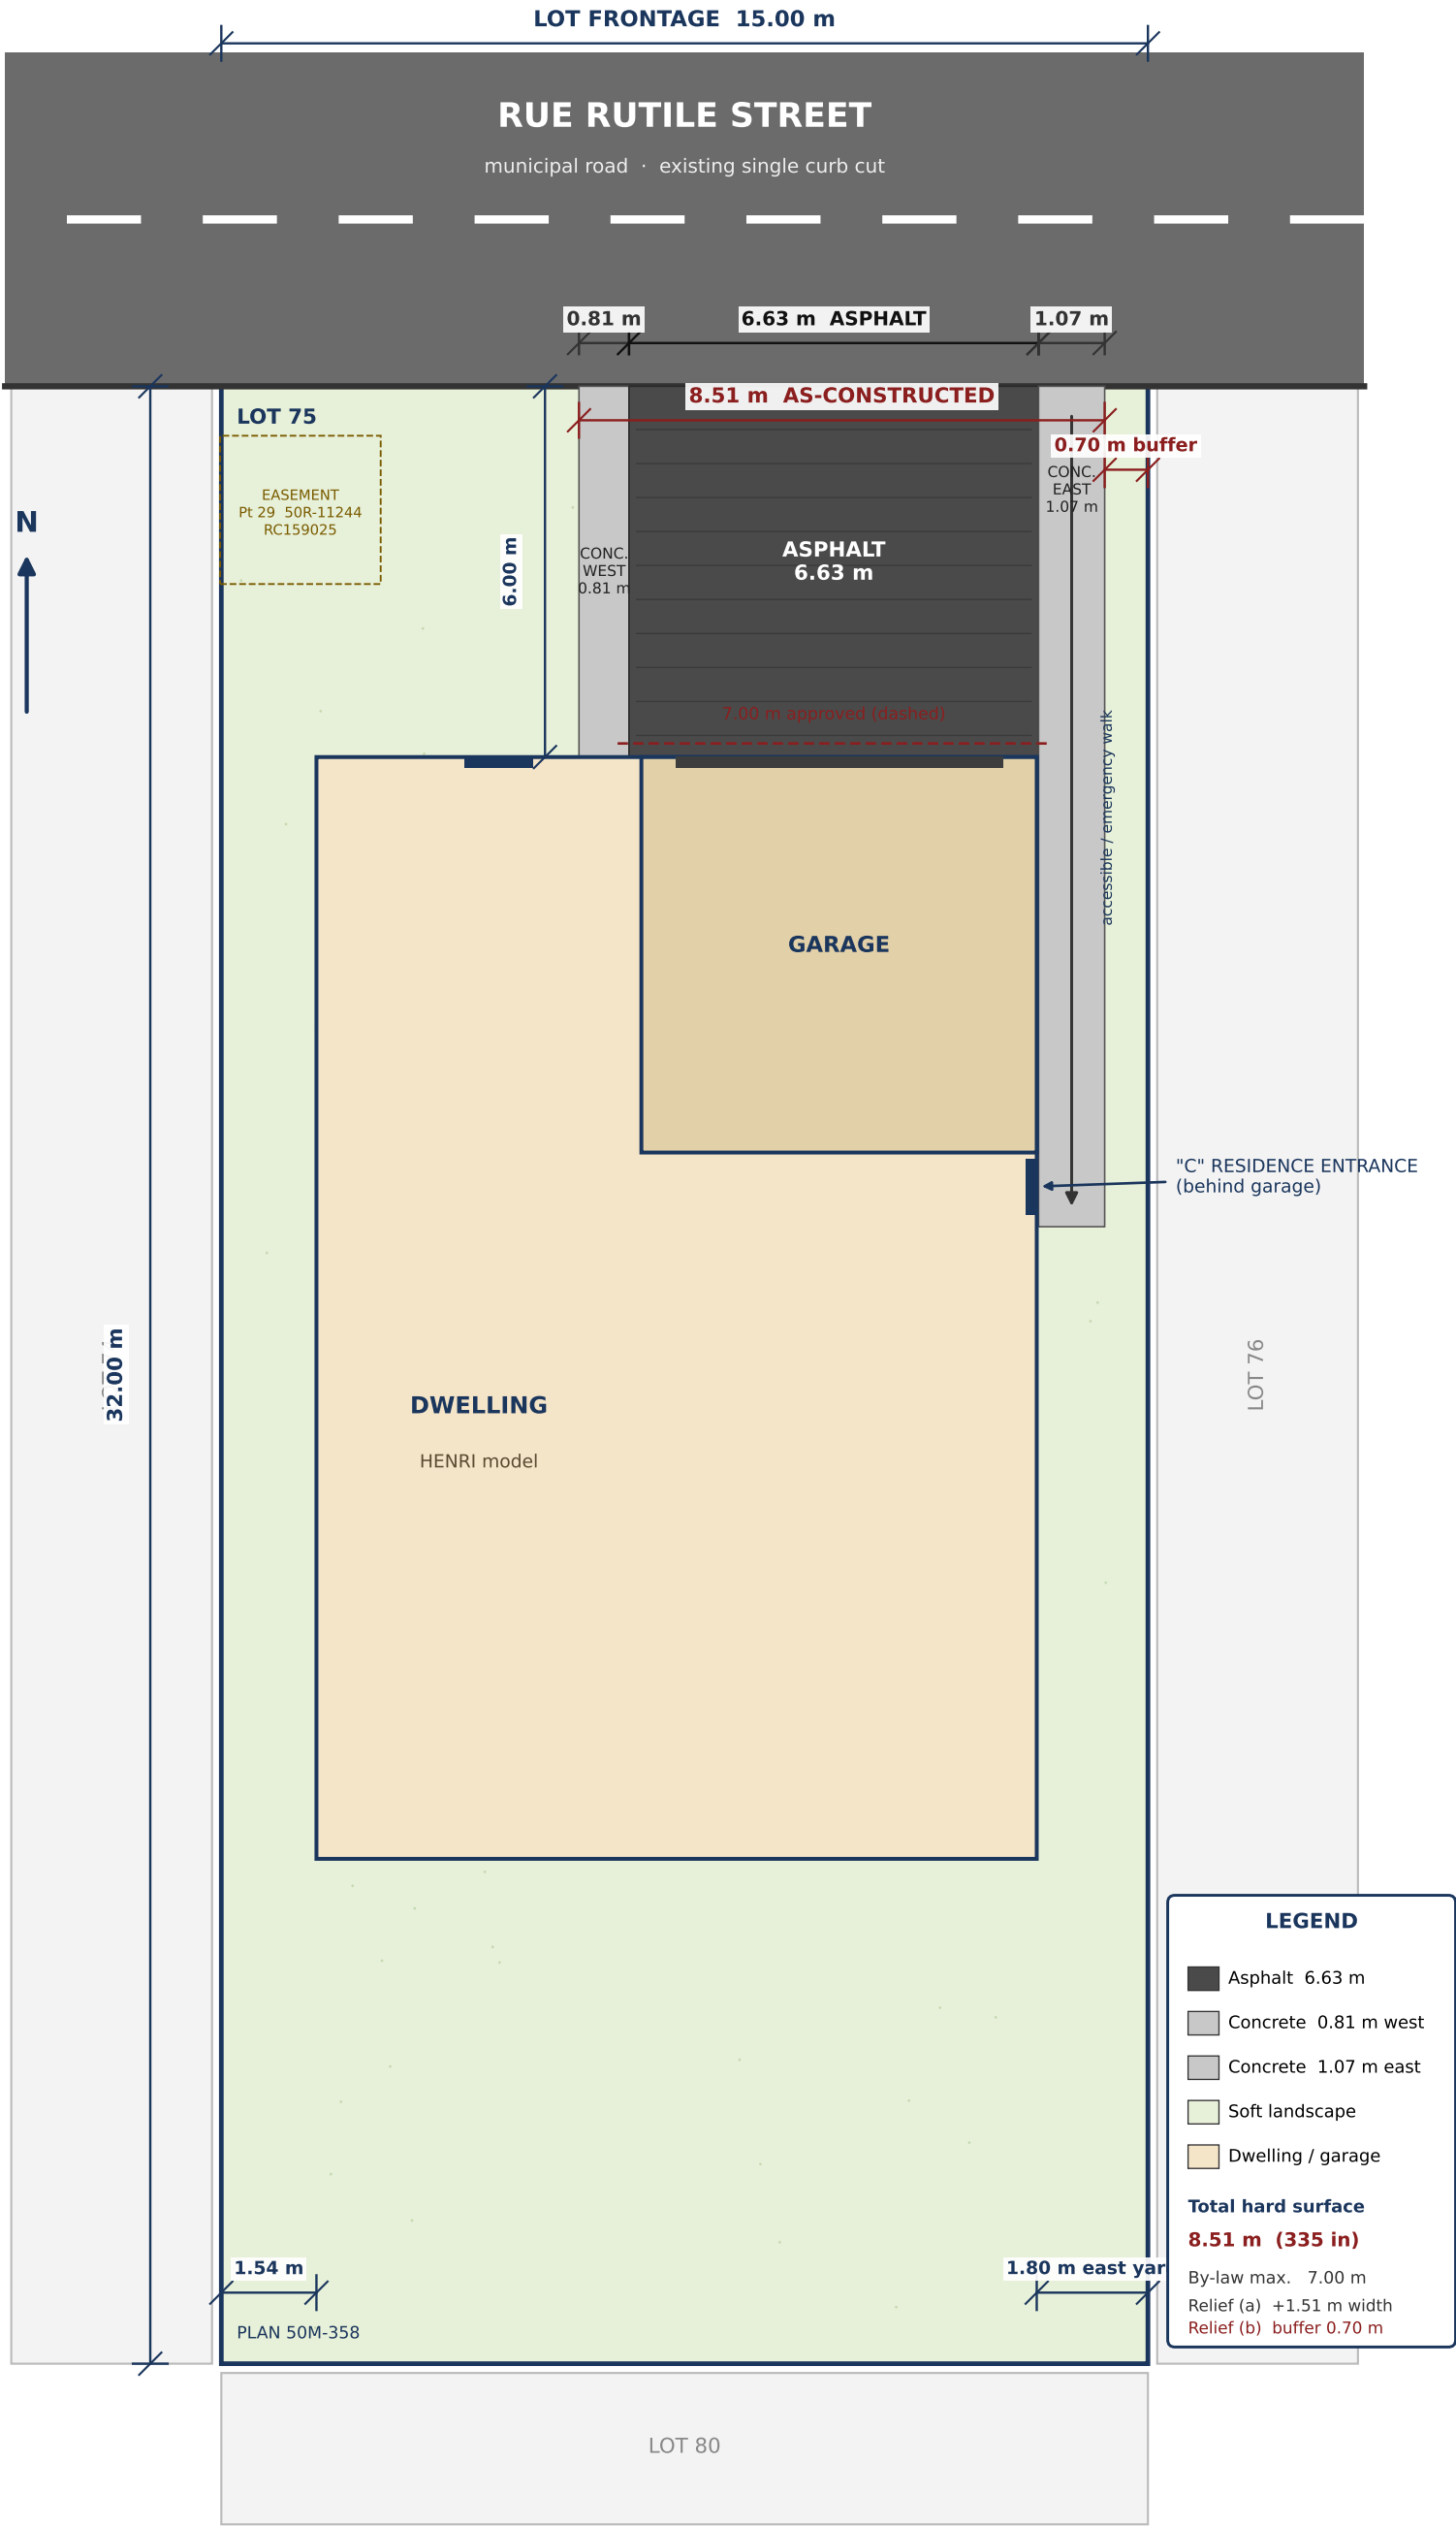

Notes: Driveway widths are as measured on site (1 in = 0.0254 m). Asphalt 261 in = 6.63 m; west concrete 32 in = 0.81 m; east concrete 42 in = 1.07 m; total 8.51 m. The 1.07 m east concrete continues as the walk to the "C" residence entrance behind the garage. Approved east side yard to the dwelling is 1.80 m. The east concrete leaves a landscaped buffer of 0.70 m to the east lot line (s. 5.9.1(b) requires 1.0 m). Variances: (a) s. 5.8.2(b)(ii) driveway 7.00 m to 8.51 m; (b) s. 5.9.1(b) landscaped buffer 1.00 m to 0.70 m. Building outline is schematic and is not a survey. One existing street entrance only.